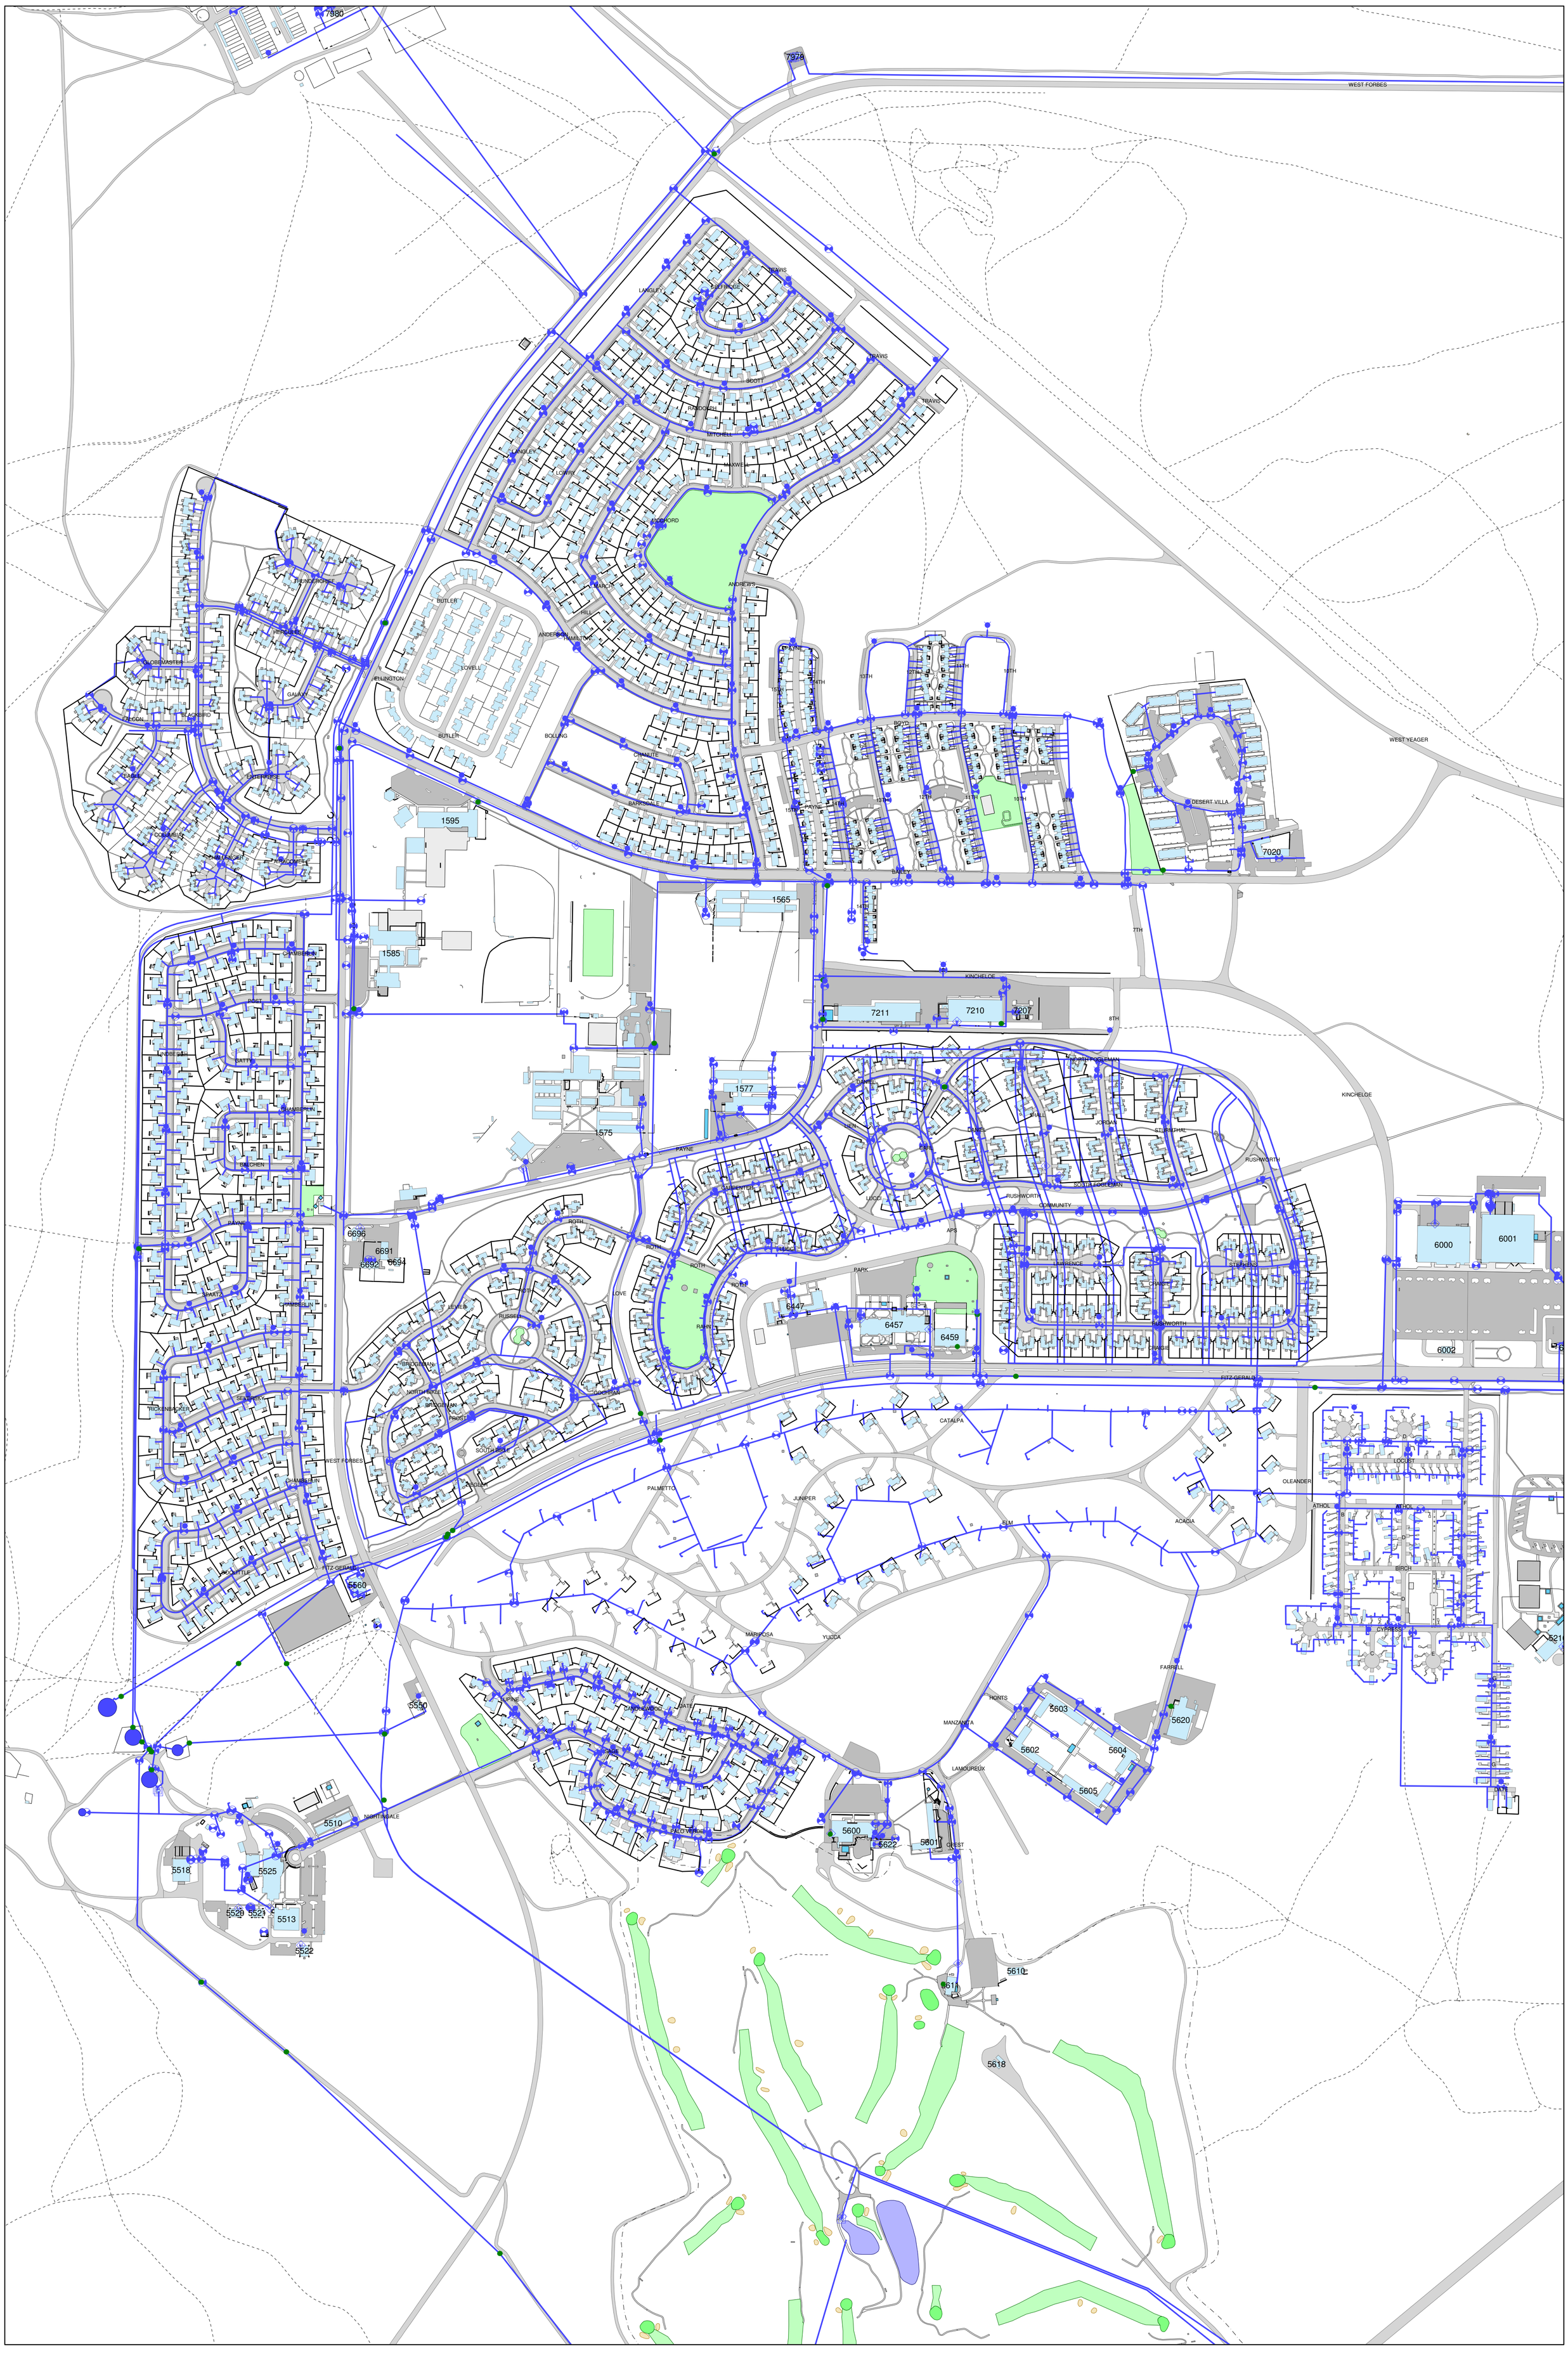

Water Distribution System

Housing Area

0.00 0.06 0.12 0.18 0.24 0.30
Miles

N W E S